


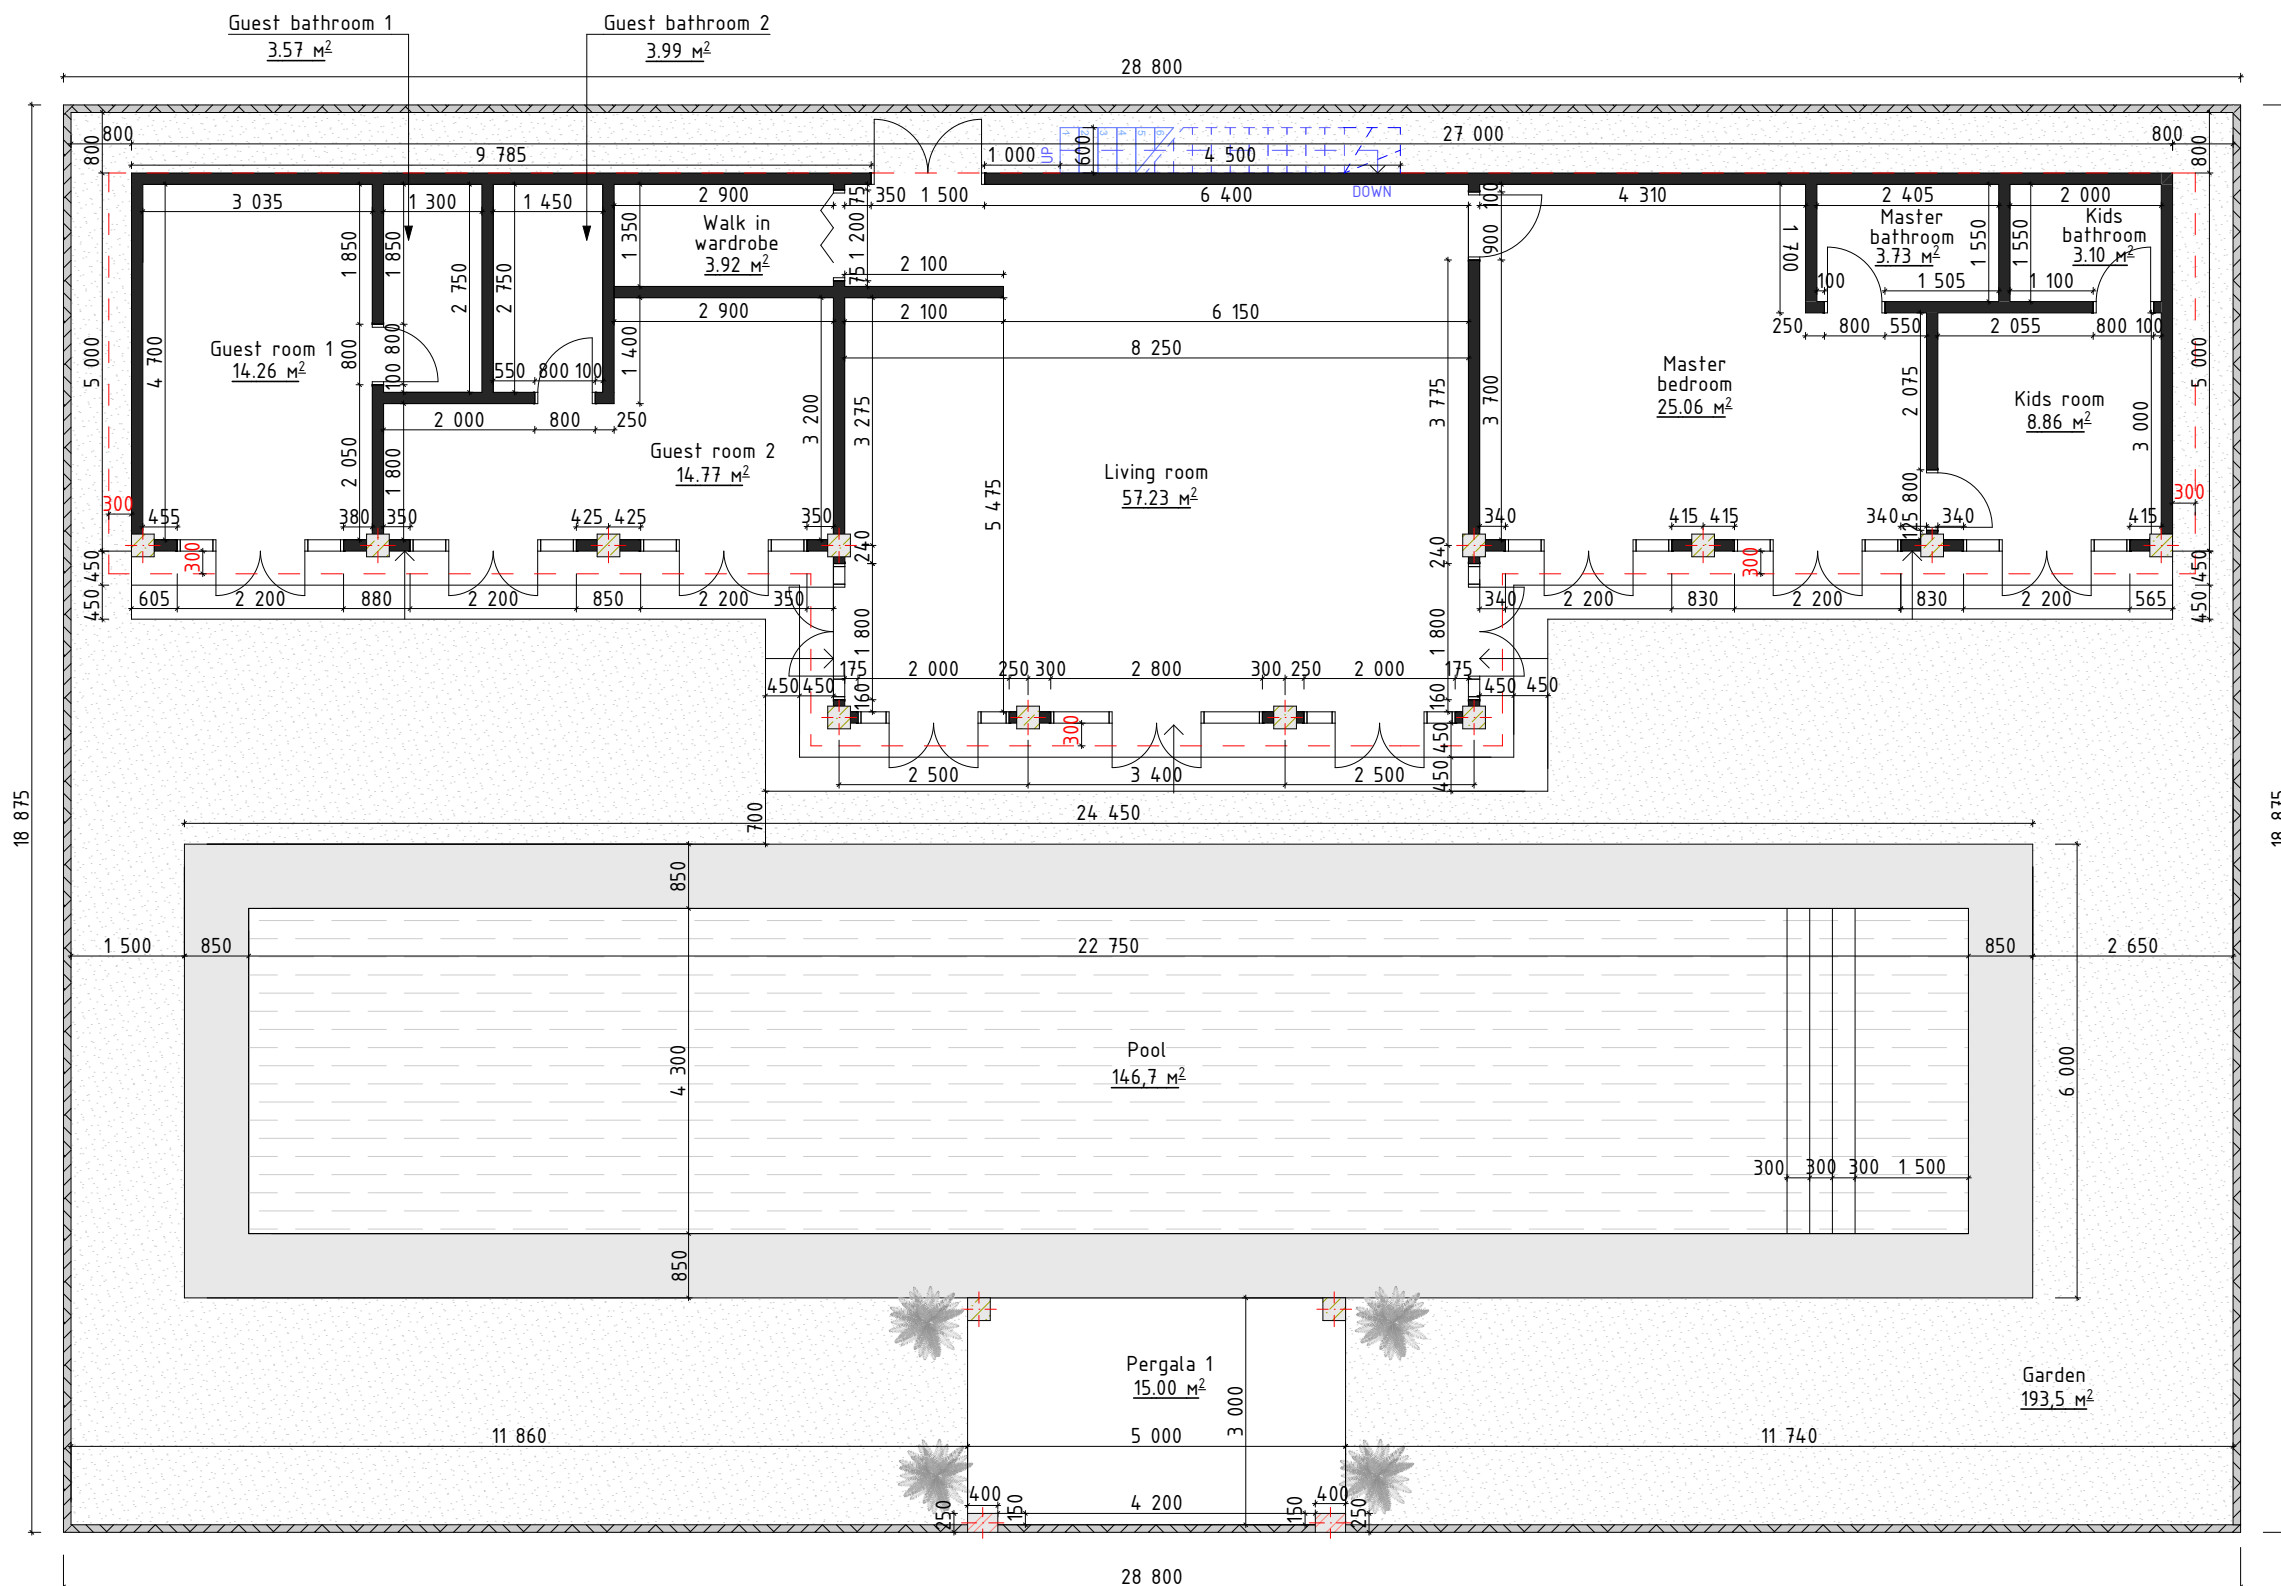


Explication	
Name	Square, m2
Master bedroom	25.06 m ²
Master bathroom	3.73 m ²
Kids room	8.86 m ²
Kids bathroom	3.10 m ²
Guest room 1	14.26 m ²
Guest bathroom 1	3.57 m ²
Guest room 2	14.77 m ²
Guest bathroom 2	3.99 m ²
Walk in wardrobe	3.92 m ²
Living room	57.23 m ²
Pool	146,7 m ²
Pool without border	97,8 m ²
Pergala 1	15.00 m ²
Pergala 2	167,26 m ²
Garden	189,5 m ²
Total building area	138.49 m ²
Total land	543,6 m ²

NOTE:

- wall (150 mm)
- fence (100 mm)
- column (300x300 mm)
- roof cornice

Royale Residence, Bali	Date	Page	Sheets
		01	08
Plan of measurment 1st floor		DM PROJECTS	

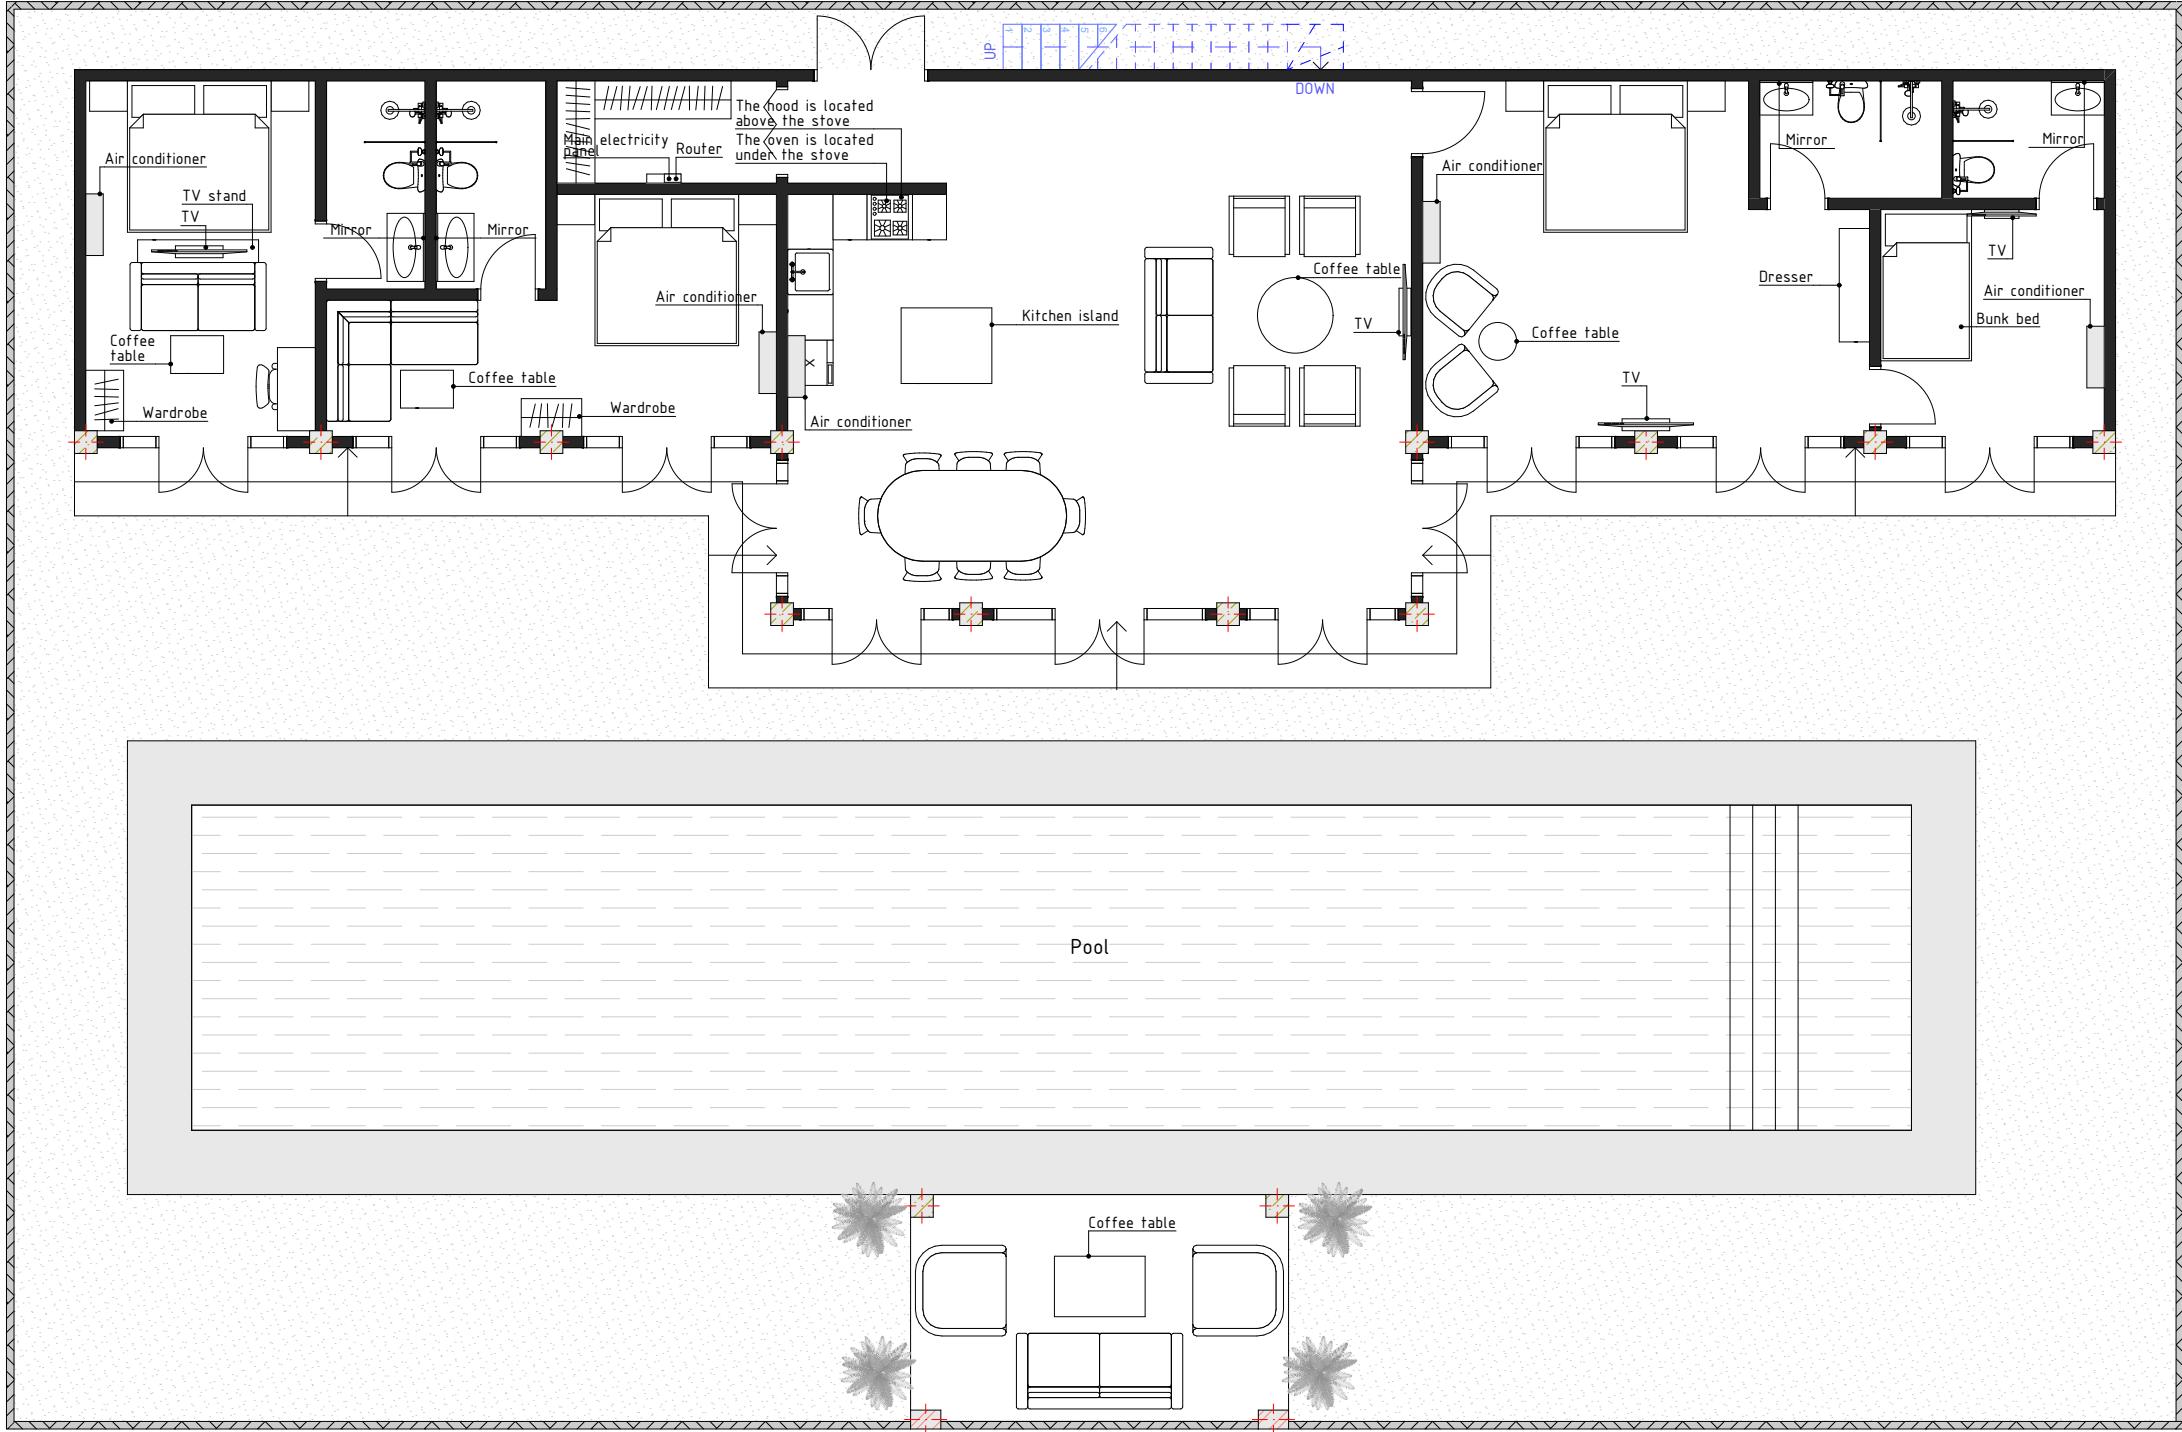


Explication	
Name	Square, m2
Master bedroom	25.06 m ²
Master bathroom	3.73 m ²
Kids room	8.86 m ²
Kids bathroom	3.10 m ²
Guest room 1	14.26 m ²
Guest bathroom 1	3.57 m ²
Guest room 2	14.77 m ²
Guest bathroom 2	3.99 m ²
Walk in wardrobe	3.92 m ²
Living room	57.23 m ²
Pool	146,7 m ²
Pool without border	97,8 m ²
Pergala 1	15.00 m ²
Pergala 2	167,26 m ²
Garden	189,5 m ²
Total building area	138.49 m ²
Total land	543,6 m ²

NOTE:

- wall (150 mm)
- fence (100 mm)
- column (300x300 mm)

Royale Residence, Bali	Date	Page	Sheets
		02	08
Plan of furniture 1st floor		DM PROJECTS	

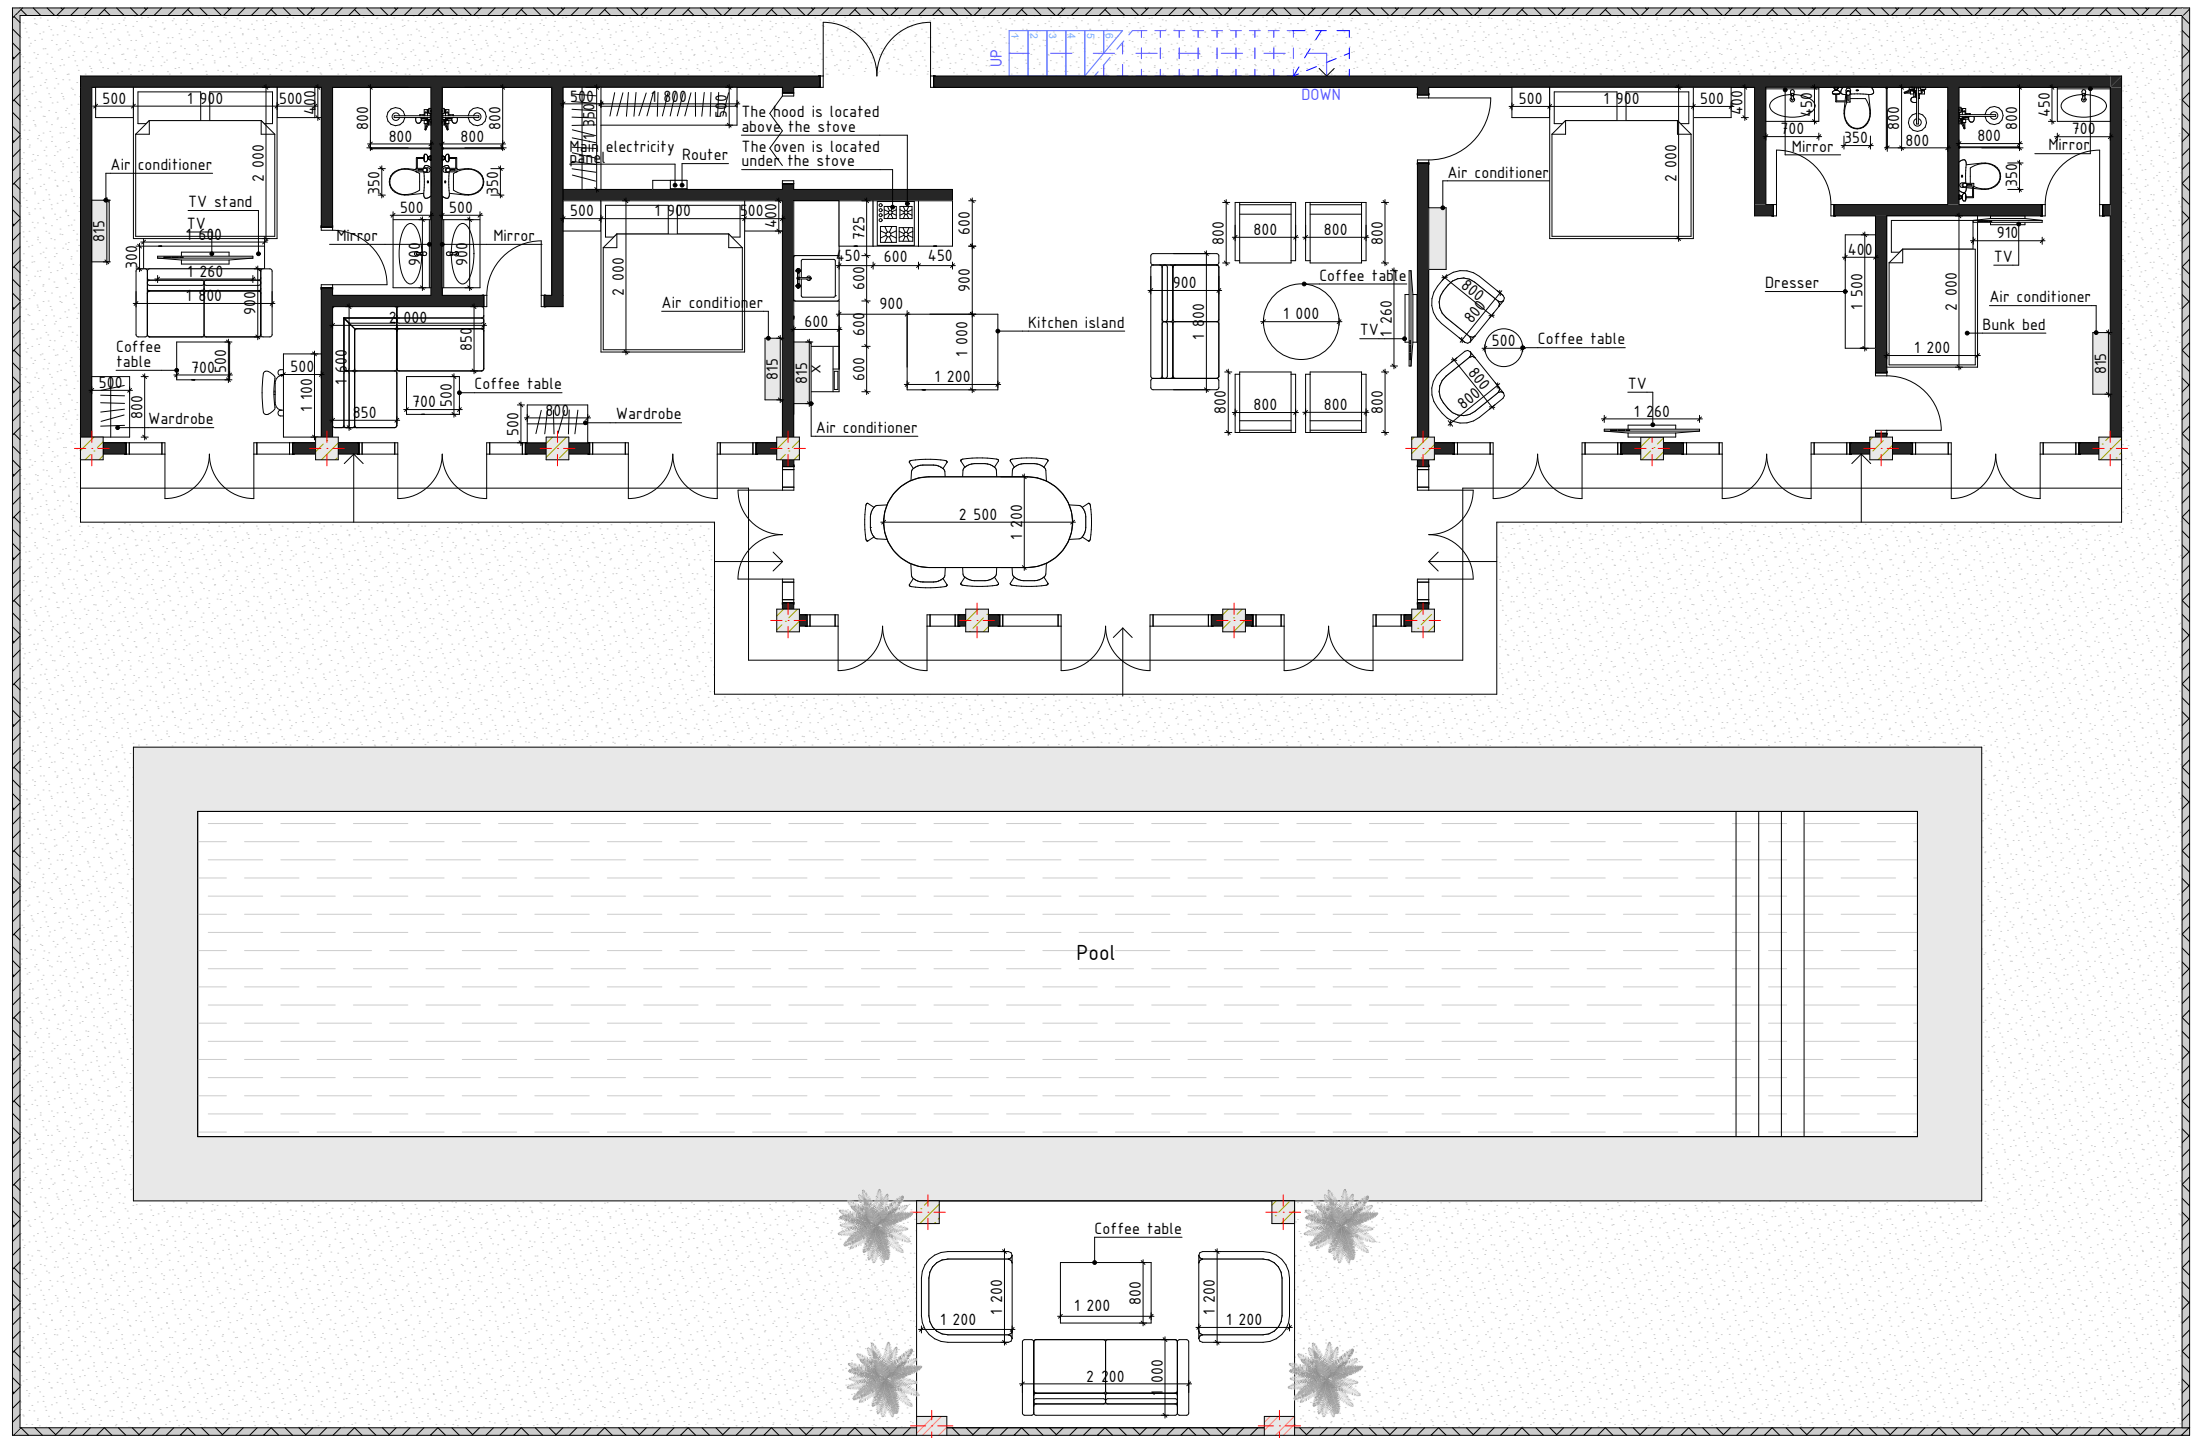


Explication	
Name	Square, m2
Master bedroom	25.06 m ²
Master bathroom	3.73 m ²
Kids room	8.86 m ²
Kids bathroom	3.10 m ²
Guest room 1	14.26 m ²
Guest bathroom 1	3.57 m ²
Guest room 2	14.77 m ²
Guest bathroom 2	3.99 m ²
Walk in wardrobe	3.92 m ²
Living room	57.23 m ²
Pool	146,7 m ²
Pool without border	97,8 m ²
Pergala 1	15.00 m ²
Pergala 2	167,26 m ²
Garden	189,5 m ²
Total building area	138.49 m ²
Total land	543,6 m ²

NOTE:

- wall (150 mm)
- fence (100 mm)
- column (300x300 mm)

Royale Residence, Bali	Date	Page	Sheets
		03	08
Plan of furniture with dimensions 1st floor		DM PROJECTS	

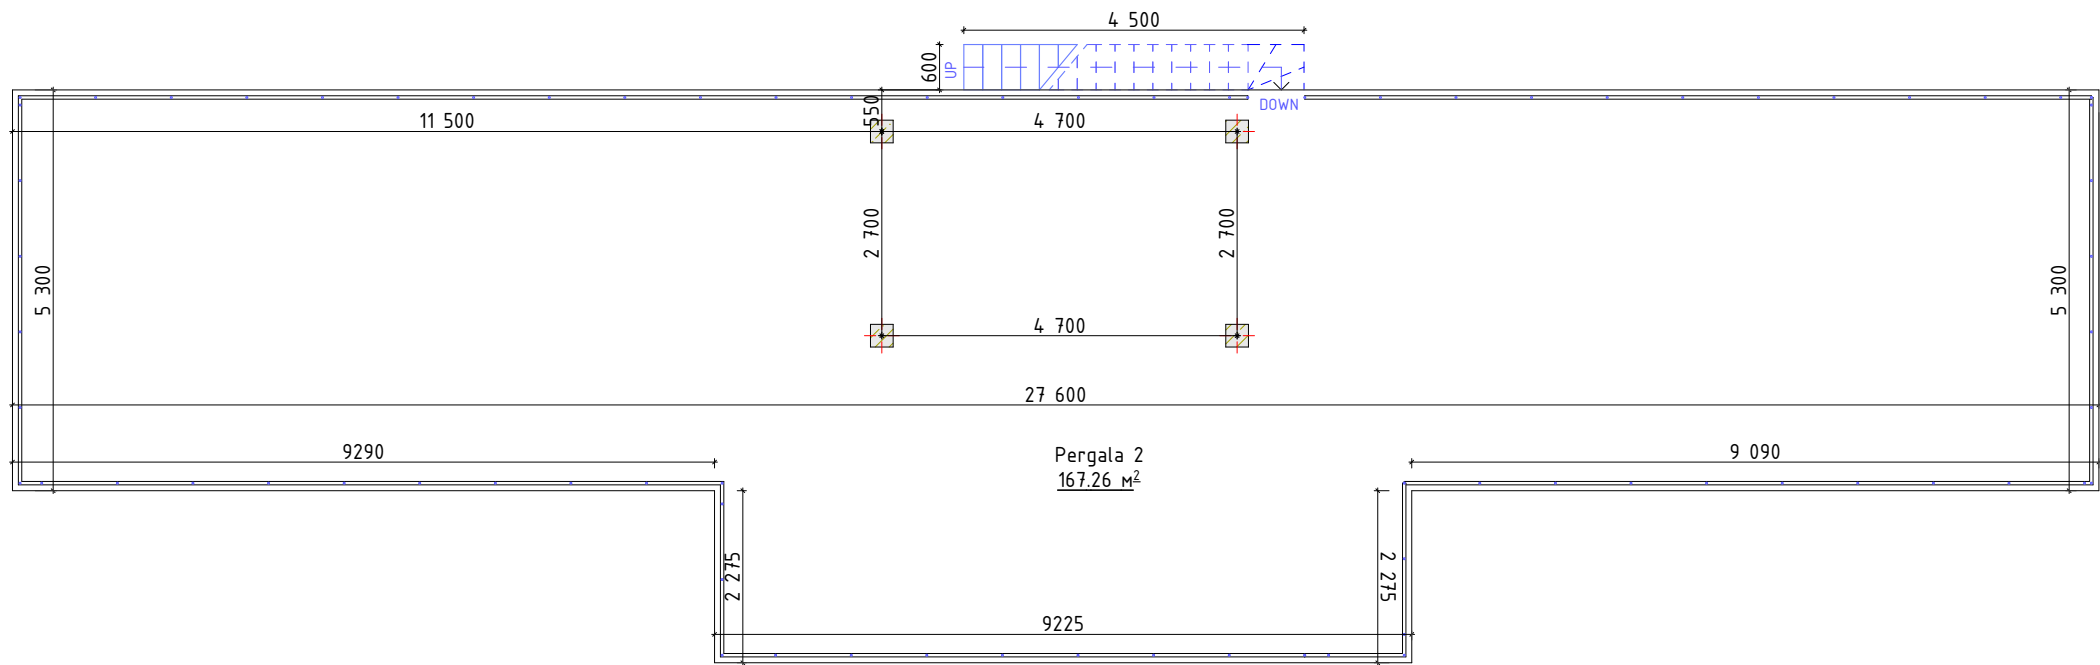


NOTE:

- wall (150 mm)
- fence (100 mm)
- column (300x300 mm)

Explication	
Name	Square, m2
Master bedroom	25.06 m²
Master bathroom	3.73 m²
Kids room	8.86 m²
Kids bathroom	3.10 m²
Guest room 1	14.26 m²
Guest bathroom 1	3.57 m²
Guest room 2	14.77 m²
Guest bathroom 2	3.99 m²
Walk in wardrobe	3.92 m²
Living room	57.23 m²
Pool	146,7 m²
Pool without border	97,8 m²
Pergala 1	15.00 m²
Pergala 2	167,26 m²
Garden	189,5 m²
Total building area	138.49 m²
Total land	543,6 m²

Royale Residence, Bali	Date	Page	Sheets
		10	08
Plan of measurment 2nd floor		DM PROJECTS	

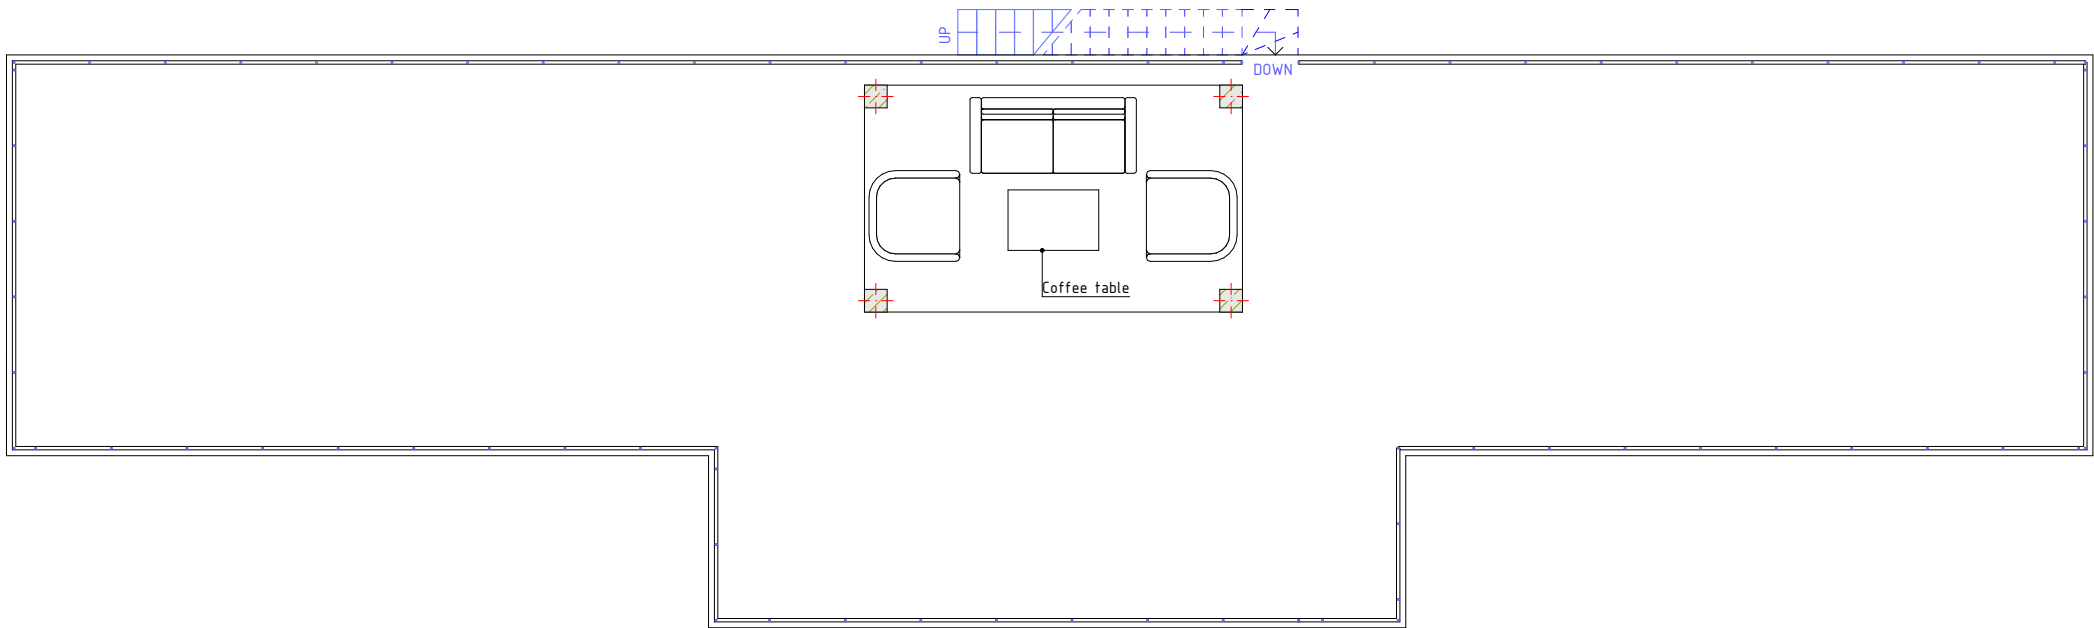


Explication	
Name	Square, m2
Master bedroom	25.06 m ²
Master bathroom	3.73 m ²
Kids room	8.86 m ²
Kids bathroom	3.10 m ²
Guest room 1	14.26 m ²
Guest bathroom 1	3.57 m ²
Guest room 2	14.77 m ²
Guest bathroom 2	3.99 m ²
Walk in wardrobe	3.92 m ²
Living room	57.23 m ²
Pool	146,7 m ²
Pool without border	97,8 m ²
Pergala 1	15.00 m ²
Pergala 2	167,26 m ²
Garden	189,5 m ²
Total building area	138.49 m ²
Total land	543,6 m ²

NOTE:

- wall (150 mm)
- fence (100 mm)
- column (300x300 mm)

Royale Residence, Bali	Date	Page	Sheets
		11	08
Plan of furniture 2nd floor		DM PROJECTS	

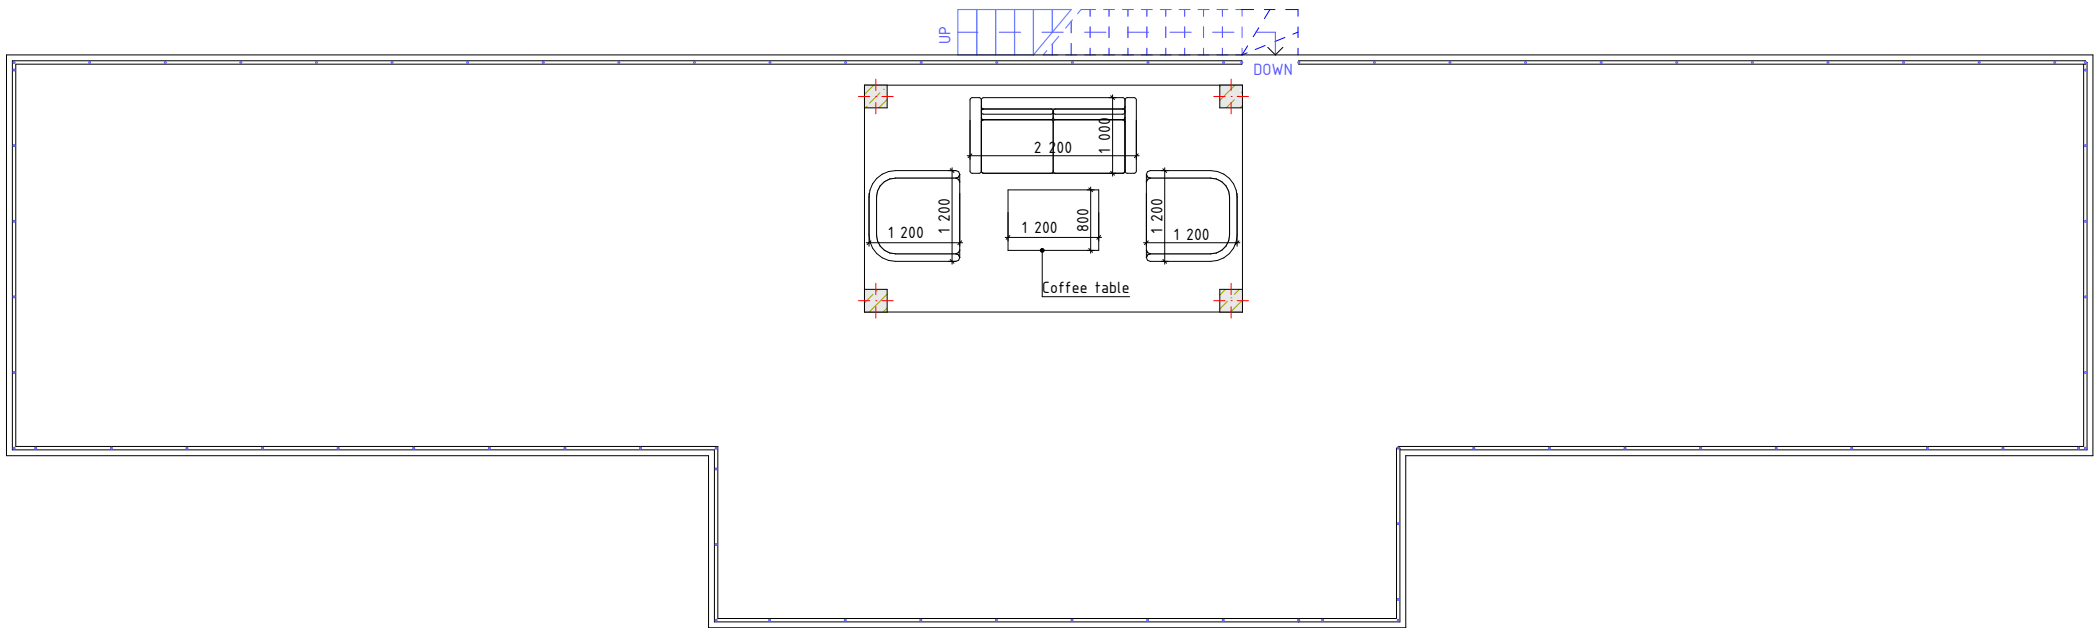

NOTE:

- wall (150 mm)
- fence (100 mm)
- column (300x300 mm)

Explication	
Name	Square, m2
Master bedroom	25.06 m ²
Master bathroom	3.73 m ²
Kids room	8.86 m ²
Kids bathroom	3.10 m ²
Guest room 1	14.26 m ²
Guest bathroom 1	3.57 m ²
Guest room 2	14.77 m ²
Guest bathroom 2	3.99 m ²
Walk in wardrobe	3.92 m ²
Living room	57.23 m ²
Pool	146,7 m ²
Pool without border	97,8 m ²
Pergala 1	15.00 m ²
Pergala 2	167,26 m ²
Garden	189,5 m ²
Total building area	138.49 m ²
Total land	543,6 m ²

Royale Residence, Bali	Date	Page	Sheets
		12	08
Plan of furniture with dimensions 2nd floor	DM PROJECTS		